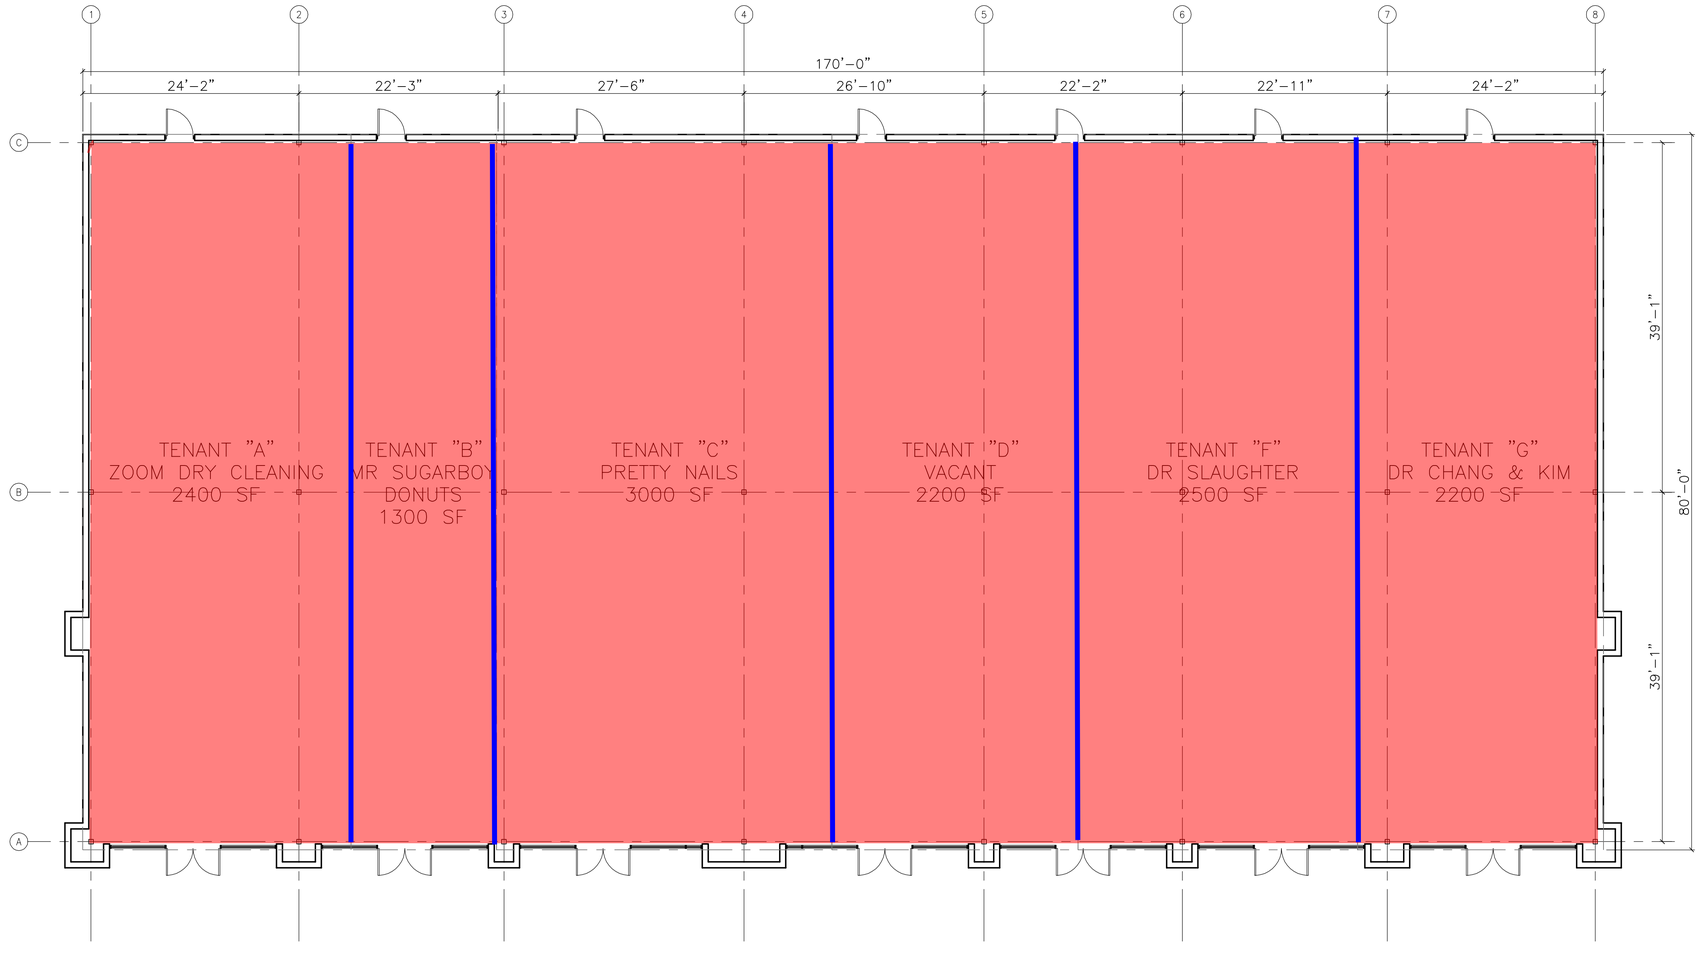

1 FLOOR PLAN DIMENSIONAL SCALE 1/8" = 1'-0"

PRELIMINARY DESIGN

ROGUE ARCHITECTS
513 MAIN STREET, SUITE 200
FORT WORTH, TEXAS 76102
817.820.0433 o 817.705.3387 c

VICTORY | GROUP

JERAMY WILLIAMS ARCHITECT

PROTOTYPE ISSUE DATE	REVIEWED	FIRST ISSUE DATE
2015	JAW	05/04/2015

PROJECT NAME
PRELIMINARY DESIGN FOR VICTORY REAL ESTATE GROUP

DESCRIPTION
EXTERIOR ELEVATIONS EXHIBIT

JOB NAME
VICTORY

SITE ADDRESS
ELDORADO PKWY AND HILLCREST RD, FRISCO, TEXAS

A1.0